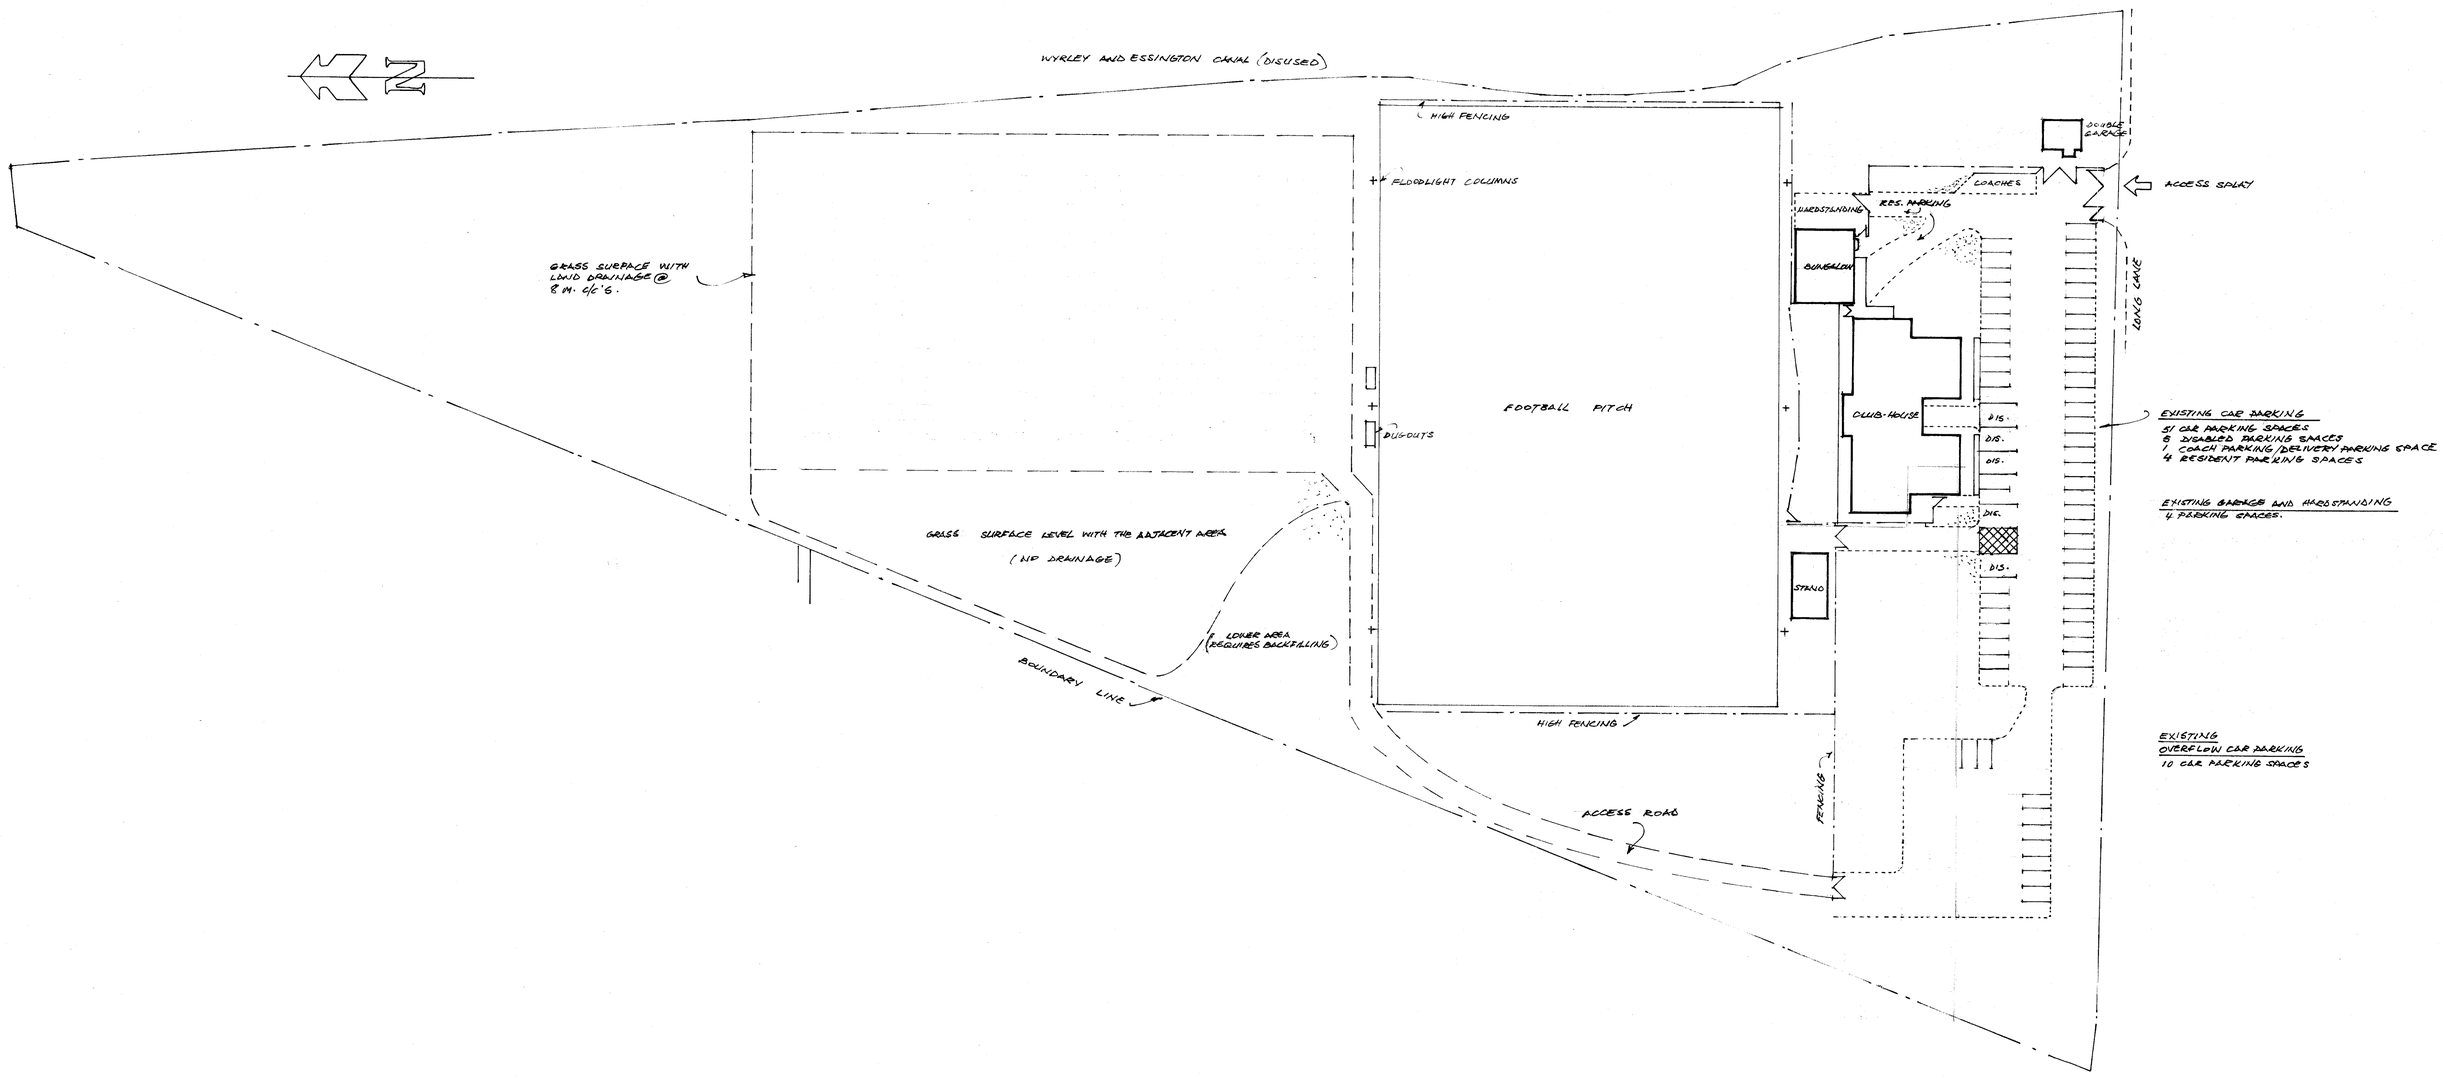

WYRLEY RANGERS FC. LONG LANE PARK, ESSINGTON WOLVERHAMPTON WV11 2AA
TEL: 01922 406604 e-mail- imamegli@live.co.uk

EXISTING AND PLANNED CAR PARKING AT LONG LANE PARK

SCALE : 1:500
DRG : GENERAL ARRANGEMENT PLAN
DATE : JAN. 2017
DRG.No : WR-17/01
REVS :